
Orange County
Boundary and Annexation Report
2021-2022 (January 1)

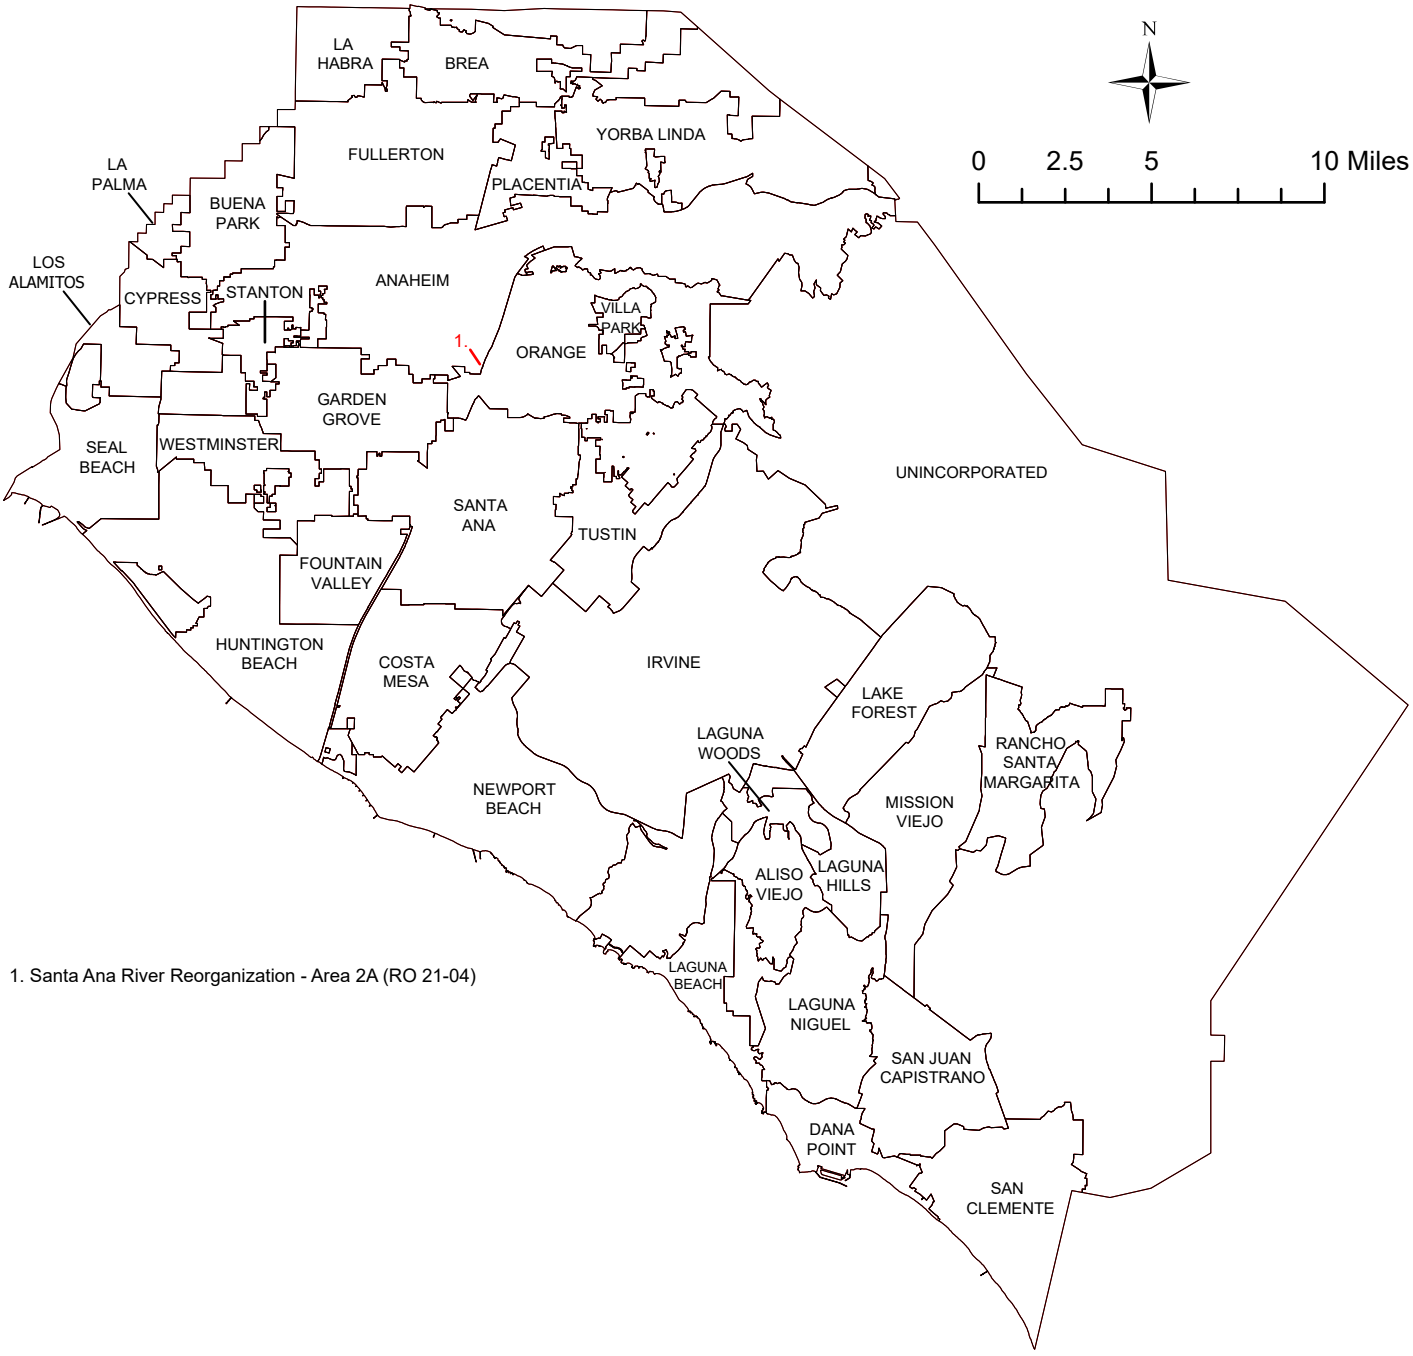

1. Santa Ana River Reorganization - Area 2A (RO 21-04)

January 1, 2022 Jurisdictions

January 1, 2021 Jurisdictions

Source: OC Geomatics, 2021 & 2022
Note: Coastal boundary represents mean high tide circa 2015. Coastal boundary approximated by CDR GIS staff.

CDR Center for Demographic Research

Jurisdiction	Total Area (Square Miles)* January 1, 2021	Total Area (Square Miles)* January 1, 2022	Area Change 2021-2022**	Annexation Reference #
Aliso Viejo	6.921	6.921	0	
Anaheim	50.872	50.872	0.0005	1
Brea	12.221	12.221	0	
Buena Park	10.550	10.550	0	
Costa Mesa	15.849	15.849	0	
Cypress	6.622	6.622	0	
Dana Point	6.602	6.602	0	
Fountain Valley	9.065	9.065	0	
Fullerton	22.447	22.447	0	
Garden Grove	17.926	17.926	0	
Huntington Beach	27.612	27.612	0	
Irvine	65.969	65.969	0	
Laguna Beach	8.932	8.932	0	
Laguna Hills	6.647	6.647	0	
Laguna Niguel	14.787	14.787	0	
Laguna Woods	3.306	3.306	0	
La Habra	7.573	7.573	0	
Lake Forest	16.785	16.785	0	
La Palma	1.804	1.804	0	
Los Alamitos	4.091	4.091	0	
Mission Viejo	18.009	18.009	0	
Newport Beach	25.987	25.987	0	
Orange	25.782	25.781	-0.0005	1
Placentia	6.621	6.621	0	
Rancho Santa Margarita	12.938	12.938	0	
San Clemente	18.357	18.357	0	
San Juan Capistrano	14.407	14.407	0	
Santa Ana	27.391	27.391	0	
Seal Beach	11.880	11.880	0	
Stanton	3.105	3.105	0	
Tustin	11.137	11.137	0	
Villa Park	2.078	2.078	0	
Westminster	10.070	10.070	0	
Yorba Linda	20.000	20.000	0	
Unincorporated	275.469	275.469	0	
Orange County	799.811	799.811	0	

Source: O.C. Geomatics, 2021 & 2022

*Area calculated in ArcGIS by CDR.
**Annual area change totals may not match detailed annexation information due to rounding.

Detailed Annexation List:

1) Santa Ana River Reorganization - Area 2A (RO 21-04)
Effective 5/26/2021
From the City of Orange to the City of Anaheim
Uninhabited
0.350 acres (0.000546875 Sq. Miles)

Notes:
Benchmark 2015.
Some jurisdictions' legal boundary extends three miles off the coast.
A fixed boundary line at the coast was created in November 2014 based on high-resolution county-wide aerial imagery that was captured on June 19, 2013, to approximate the ocean waterline and to eliminate artificial land area changes to jurisdictions adjacent to the Orange County coast. This coast line does not define any vertical datum such as mean high tide, mean sea level, or mean lower low tide. This reference line was developed through a collaboration of OC Public Works, OC LAFCO, and CDR; it has no legal value; and its purpose is for CDR's use in reporting population density and jurisdictional annexations.
For official legal boundaries, contact the County of Orange Surveyor's office

The preparation of this report has been financed in part through grant(s) from the Federal Highway Administration (FHWA) and Federal Transit Administration (FTA) through the U.S. Department of Transportation (DOT). The contents of this report reflect the views of the author who is responsible for the facts and accuracy of the data presented herein. The contents do not necessarily reflect the official views or policies of SCAG or DOT. This report does not constitute a standard, specification or regulation.

EXHIBIT "B"

TO ACCOMPANY LEGAL DESCRIPTION

SANTA ANA RIVER REORGANIZATION BETWEEN THE CITY OF ANAHEIM AND THE CITY OF ORANGE (RO 21-04)

SURVEYOR'S STATEMENT

THIS PROPOSAL WAS PREPARED BY ME OR UNDER MY DIRECTION.

DATED THIS 20TH DAY OF MAY, 2021

JOSEPH PADILLA, P.L.S. No. 7557

LICENSED LAND SURVEYOR JOSEPH PADILLA LS 7557 EXP. 12/31/21 STATE OF CALIFORNIA

COUNTY SURVEYOR'S STATEMENT


THIS DESCRIPTION AND MAP OF PROPOSED REORGANIZATION DOES MEET THE APPROVAL OF THE ORANGE COUNTY SURVEYOR'S OFFICE.

DATED THIS 26TH DAY OF MAY, 2021.


KEVIN R. HILLS, COUNTY SURVEYOR
P.L.S. 6617

BY: LILY M. N. SANDBERG, DEPUTY COUNTY SURVEYOR
P.L.S. 8402

PROFESSIONAL LAND SURVEYOR LILY M. NUNEZ SANDBERG No. 8402 Exp. 6-30-22 STATE OF CALIFORNIA

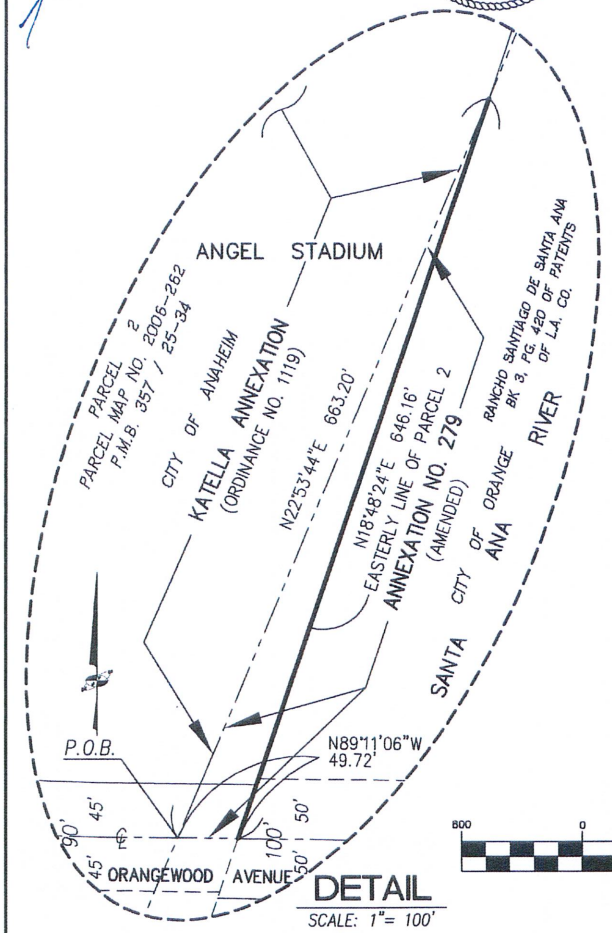

DETAIL
SCALE: 1"= 100'

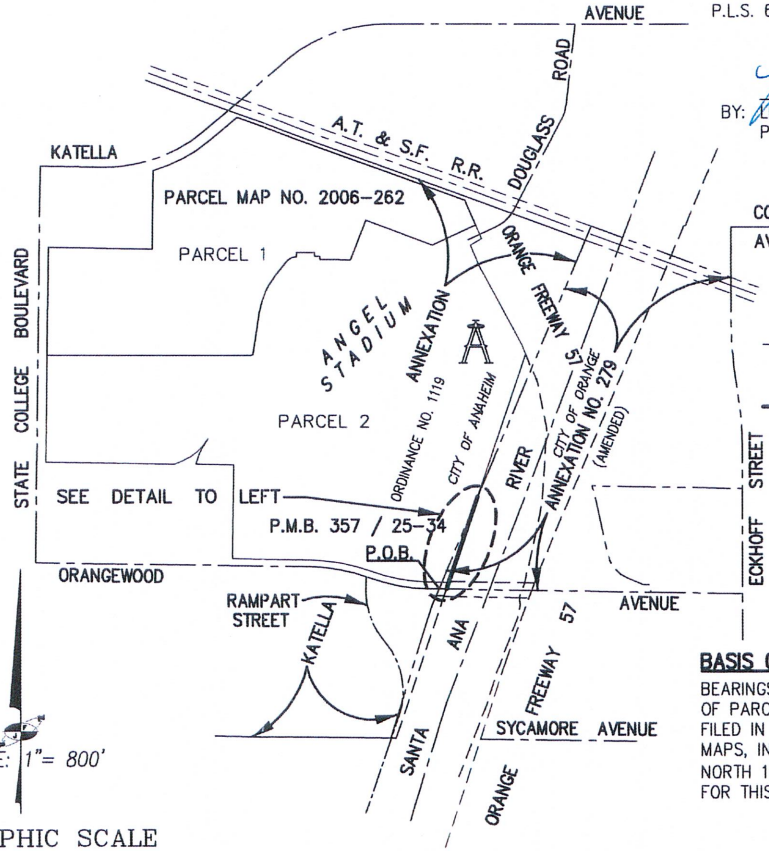

SCALE: 1"= 800'

GRAPHIC SCALE

800 0 400 800 1600 3200

(IN FEET)
1 inch = 800 ft.

LEGEND:

- EXISTING CITY OF ANAHEIM & CITY OF ORANGE CITY BOUNDARY LINE.
- PROPOSED CITY OF ANAHEIM & CITY OF ORANGE CITY BOUNDARY LINE.
- CITY OF ORANGE ANNEXATION NO. 279 (AMENDED) CERTIFIED BY THE SECRETARY OF STATE ON 12-16-71, RESOLUTION NO. 3537
- CITY OF ANAHEIM KATELLA ANNEXATION CERTIFIED BY THE SECRETARY OF STATE ON 3-39-57, ORDINANCE NO. 1119.

BASIS OF BEARINGS

BEARINGS SHOWN HEREON ARE BASED ON THE EASTERLY LINE OF PARCEL 2 AS SHOWN ON PARCEL MAP NO. 2006-262, FILED IN BOOK 357, PAGES 25-34, INCLUSIVE,OF PARCEL MAPS, IN THE OFFICE OF THE COUTNY RECORDER, BEING NORTH 18°48'24" EAST WAS USED AS THE BASIS OF BEARINGS FOR THIS DESCRIPTION AND MAP.

JOHNSON-FRANK & ASSOC., INC.
LAND SURVEYING - MAPPING
5150 E. HUNTER AVENUE
ANAHEIM, CALIFORNIA 92807-2049
(714) 777-8877 FAX (714) 777-1641

CITY OF ANAHEIM

BOUNDARY LINE ADJUSTMENT

BETWEEN
CITY OF ANAHEIM AND CITY OF ORANGE

SCALE: 1" = 800'	DATE: MAY 20, 2021
DRAWN BY: J.P.	CHECKED BY: A.D.F.